Bill of Material

FIELD MATERIAL

DEVICE TAG	QTY	CODE NUMBER	DESCRIPTION
DPT-1-DPT-2	2	PT-550-3-7D	DIFFERENTIAL PRESS TRANSMITT-TRIAD
FT-2	1	YF110-AAUA1A	FLOW METER-JYC
PS-1-PS-3	3	P74BA-1C	DIFFERENTIAL PRESS SWITCH
	5	VZ-1000-2	STAINLESS STEEL WELL,1/2"
TE-1	1	TT111PD1V	TEMP TRANSMITTER-HINCO
	1	TE-6001-3	PACKING NUT & FTG.S
	1	TEP-J000000	TEMP ELEMENT, PT, 100 OHM

Process Water Flow Diagram for Building 420
RF/Extraction East

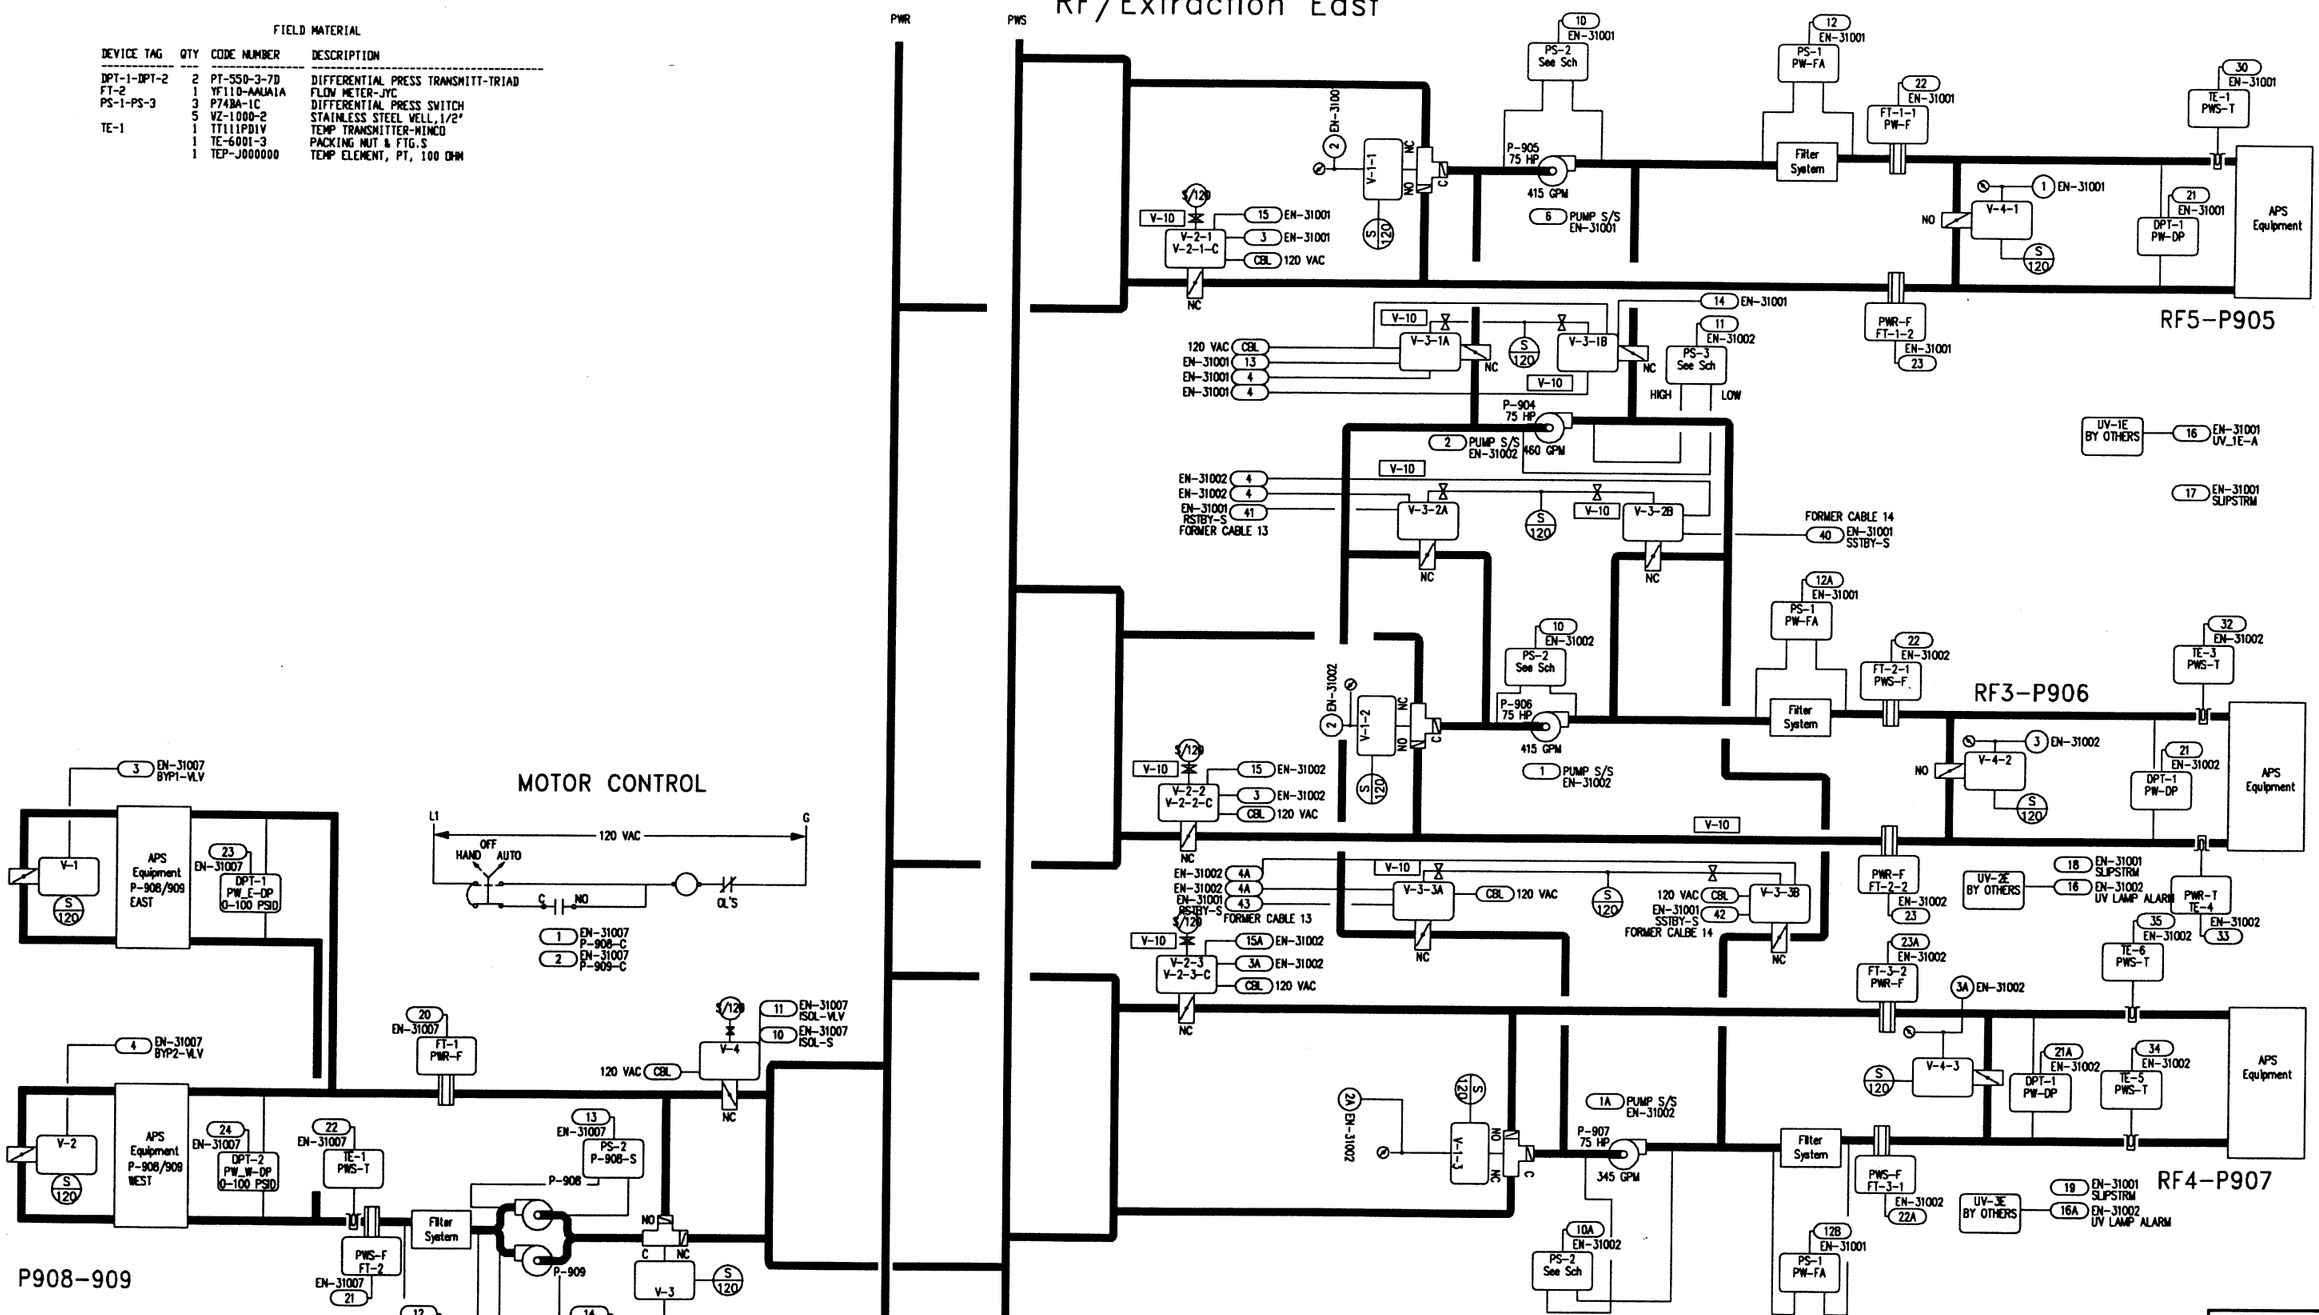

DRAWING TITLE
Building 420, Process Water
RF/Extraction East Process
Water Control
Control Module Hardware

PROJECT
The Argonne National Labs
Advanced Photon Source Campus
9700 Cass Avenue South
Argonne, IL 60439

FILE: 420_PW_E

REFERENCE DRAWING	NO.	REVISION-LOCATION	ECN	DATE	BY

SALES ENGR	PROJECT MGR	APPL. ENGR	DRAWN		APPROVED	
JP	SF	DCS	BY SF	DATE 10/19/94	BY	DATE

JOHNSON CONTROLS
Systems & Services Division

3007 MALMO ROAD
ARLINGTON HEIGHTS
ILLINOIS 60005
708/364-1500 Main
708/808-4438 Eng

CONTRACT NUMBER 91390-0009

DRAWING NUMBER 91-9-D-02B